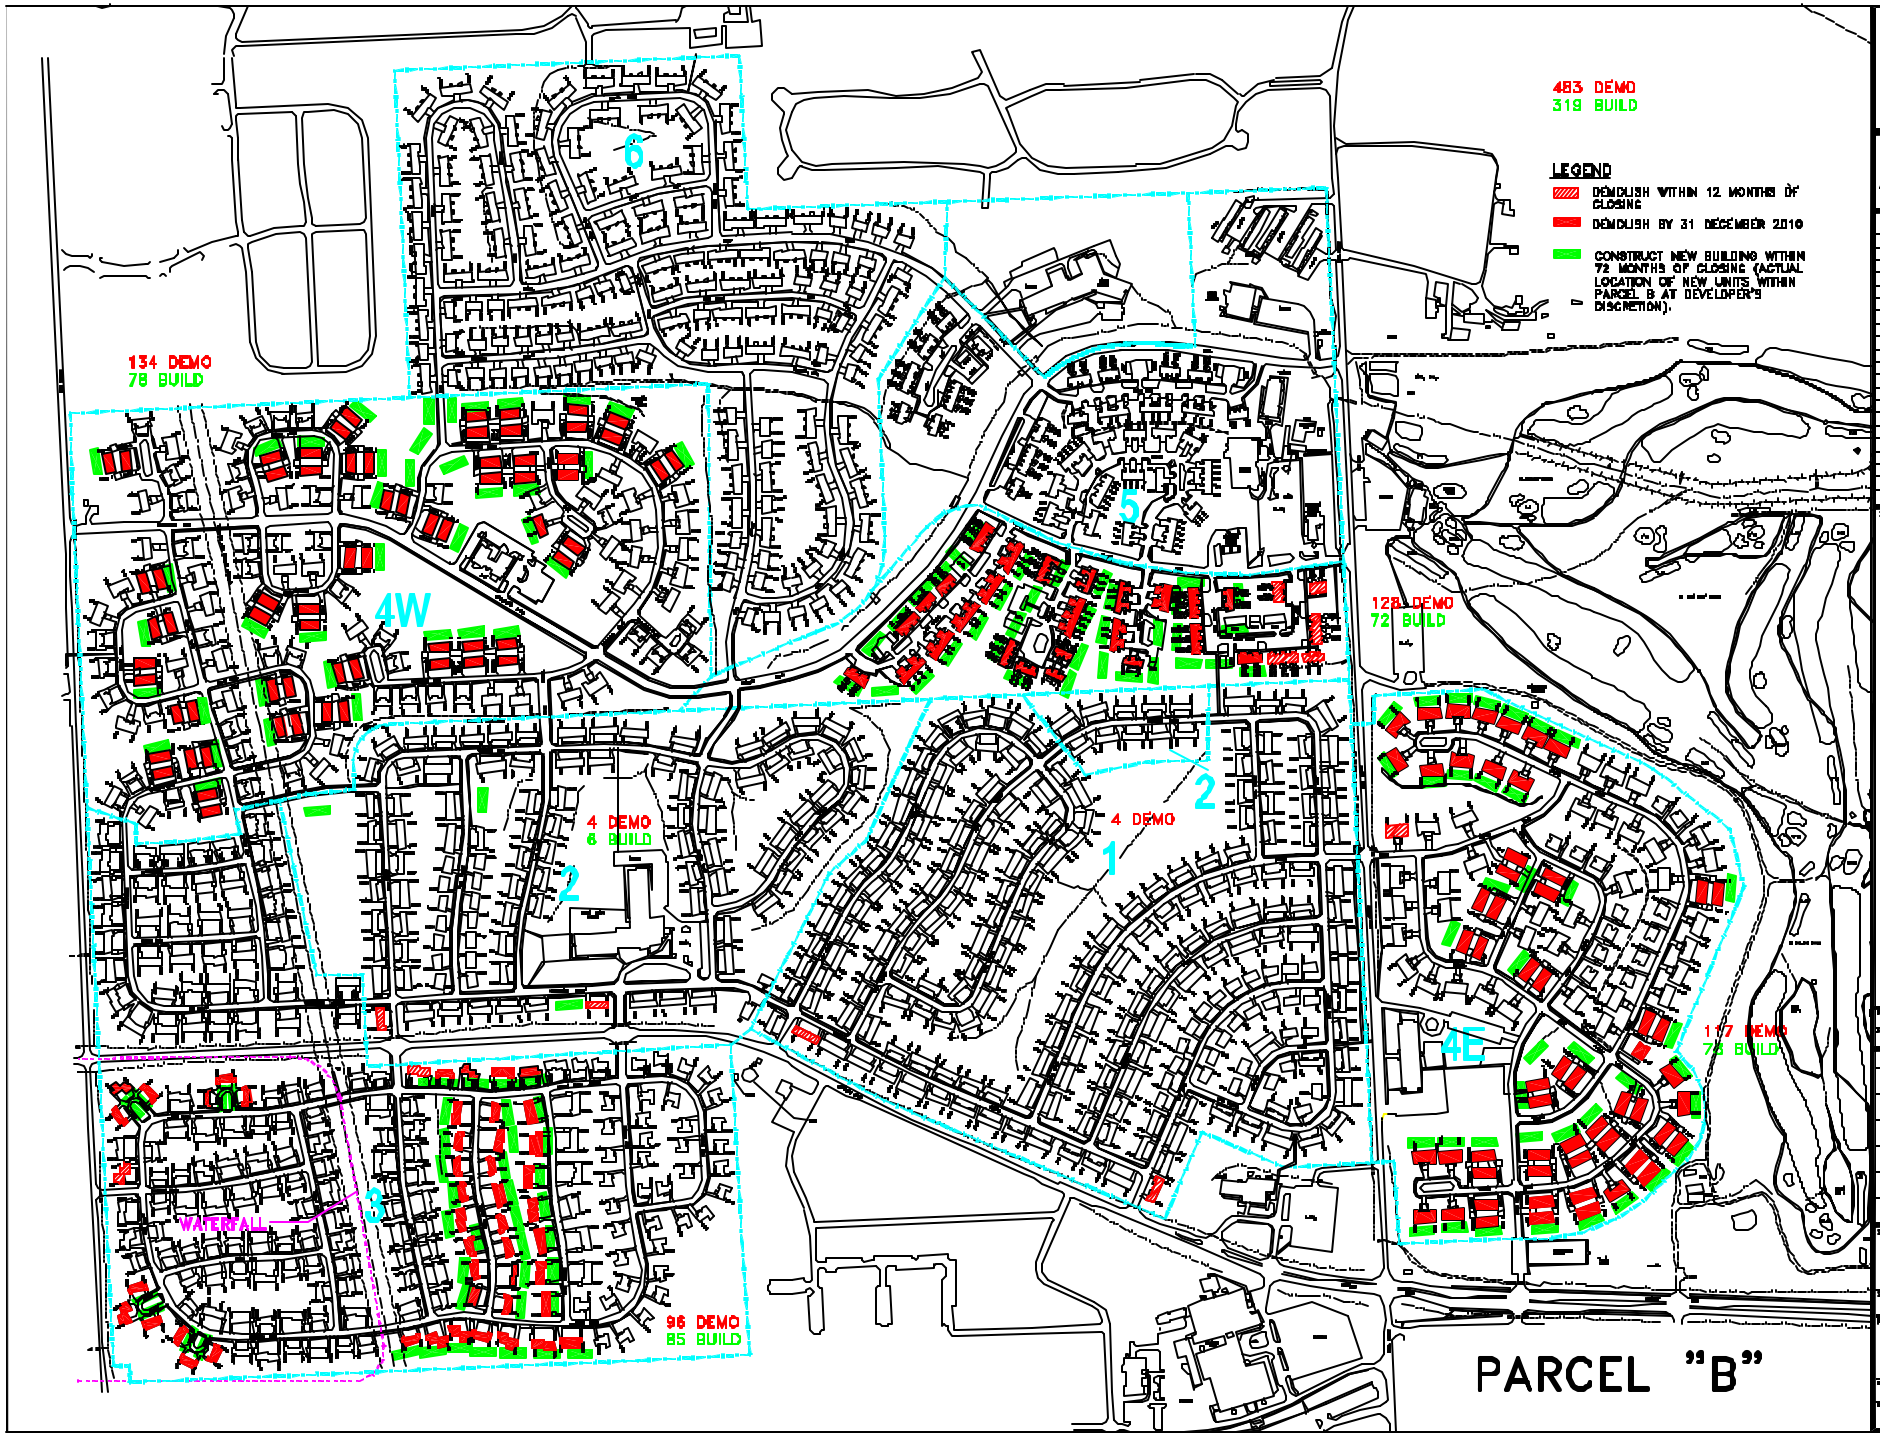

483 DEMO
319 BUILD
LEGEND
DEMOLISH WITHIN 12 MONTHS OF CLOSING
DEMOLISH BY 31 DECEMBER 2010
CONSTRUCT NEW BUILDING WITHIN 72 MONTHS OF CLOSING (ACTUAL LOCATION OF NEW UNITS WITHIN PARCEL B AT DEVELOPER'S DISCRETION).
134 DEMO
78 BUILD
128 DEMO
72 BUILD
4 DEMO
6 BUILD
4 DEMO
117 DEMO
73 BUILD
96 DEMO
85 BUILD
WATERFALL
1
2
3
4W
4E
5
6
PARCEL "B"
Offutt
Air Force Base
APPROVED
COORDINATION
DESIGN FORM
REVISION
SHEET TITLE
SHEET
PROJECT TITLE